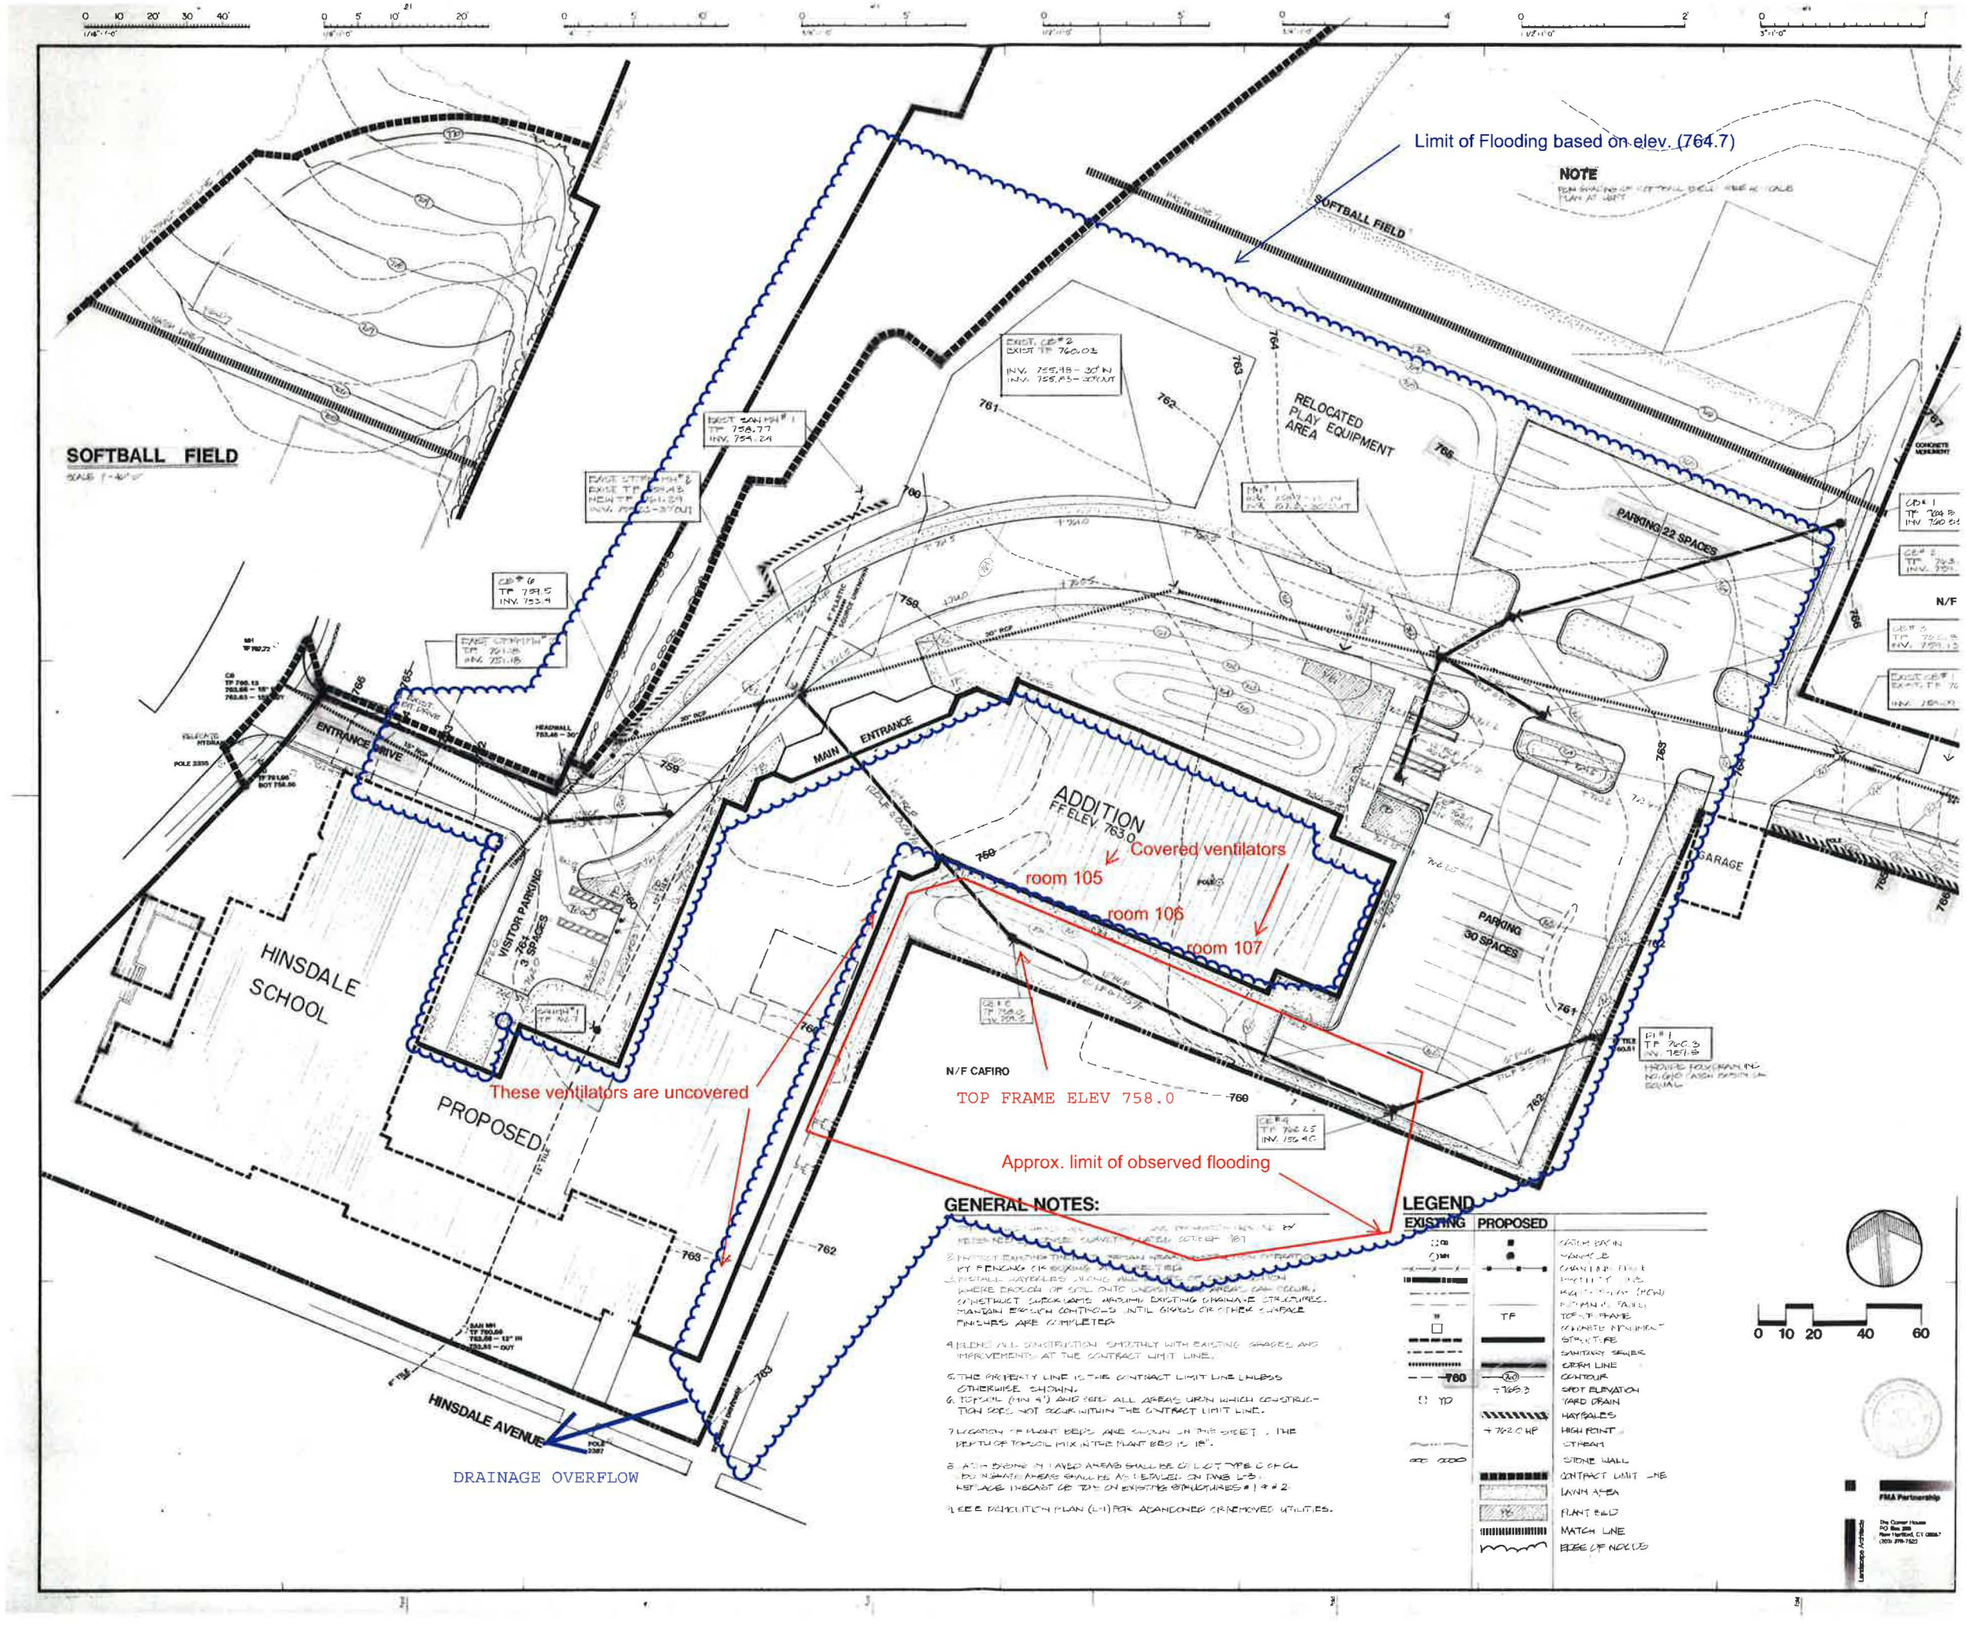
Limit of Flooding based on elev. (764.7)
NOTE
SOFTBALL FIELD
SOFTBALL FIELD
RELOCATED PLAY EQUIPMENT AREA
PARKING 22 SPACES
ADDITION
FF ELEV. 763.0
Covered ventilators
room 105
room 106
room 107
ENTRANCE DRIVE
MAIN ENTRANCE
VISITOR PARKING 761 3 SPACES
HINSDALE SCHOOL
PROPOSED
GARAGE
PARKING 30 SPACES
N/F CAFIRO
TOP FRAME ELEV 758.0
These ventilators are uncovered
Approx. limit of observed flooding
HINSDALE AVENUE
DRAINAGE OVERFLOW
GENERAL NOTES:
LEGEND
EXISTING
PROPOSED
TOP OF FRAME
SANITARY SEWER
STORM LINE
CONTOUR
SPOT ELEVATION
YARD DRAIN
HAYBALES
STREAM
STONE WALL
CONTACT LIMIT LINE
LAWN AREA
PLANT BED
MATCH LINE
EDGE OF ROADS
0 10 20 40 60